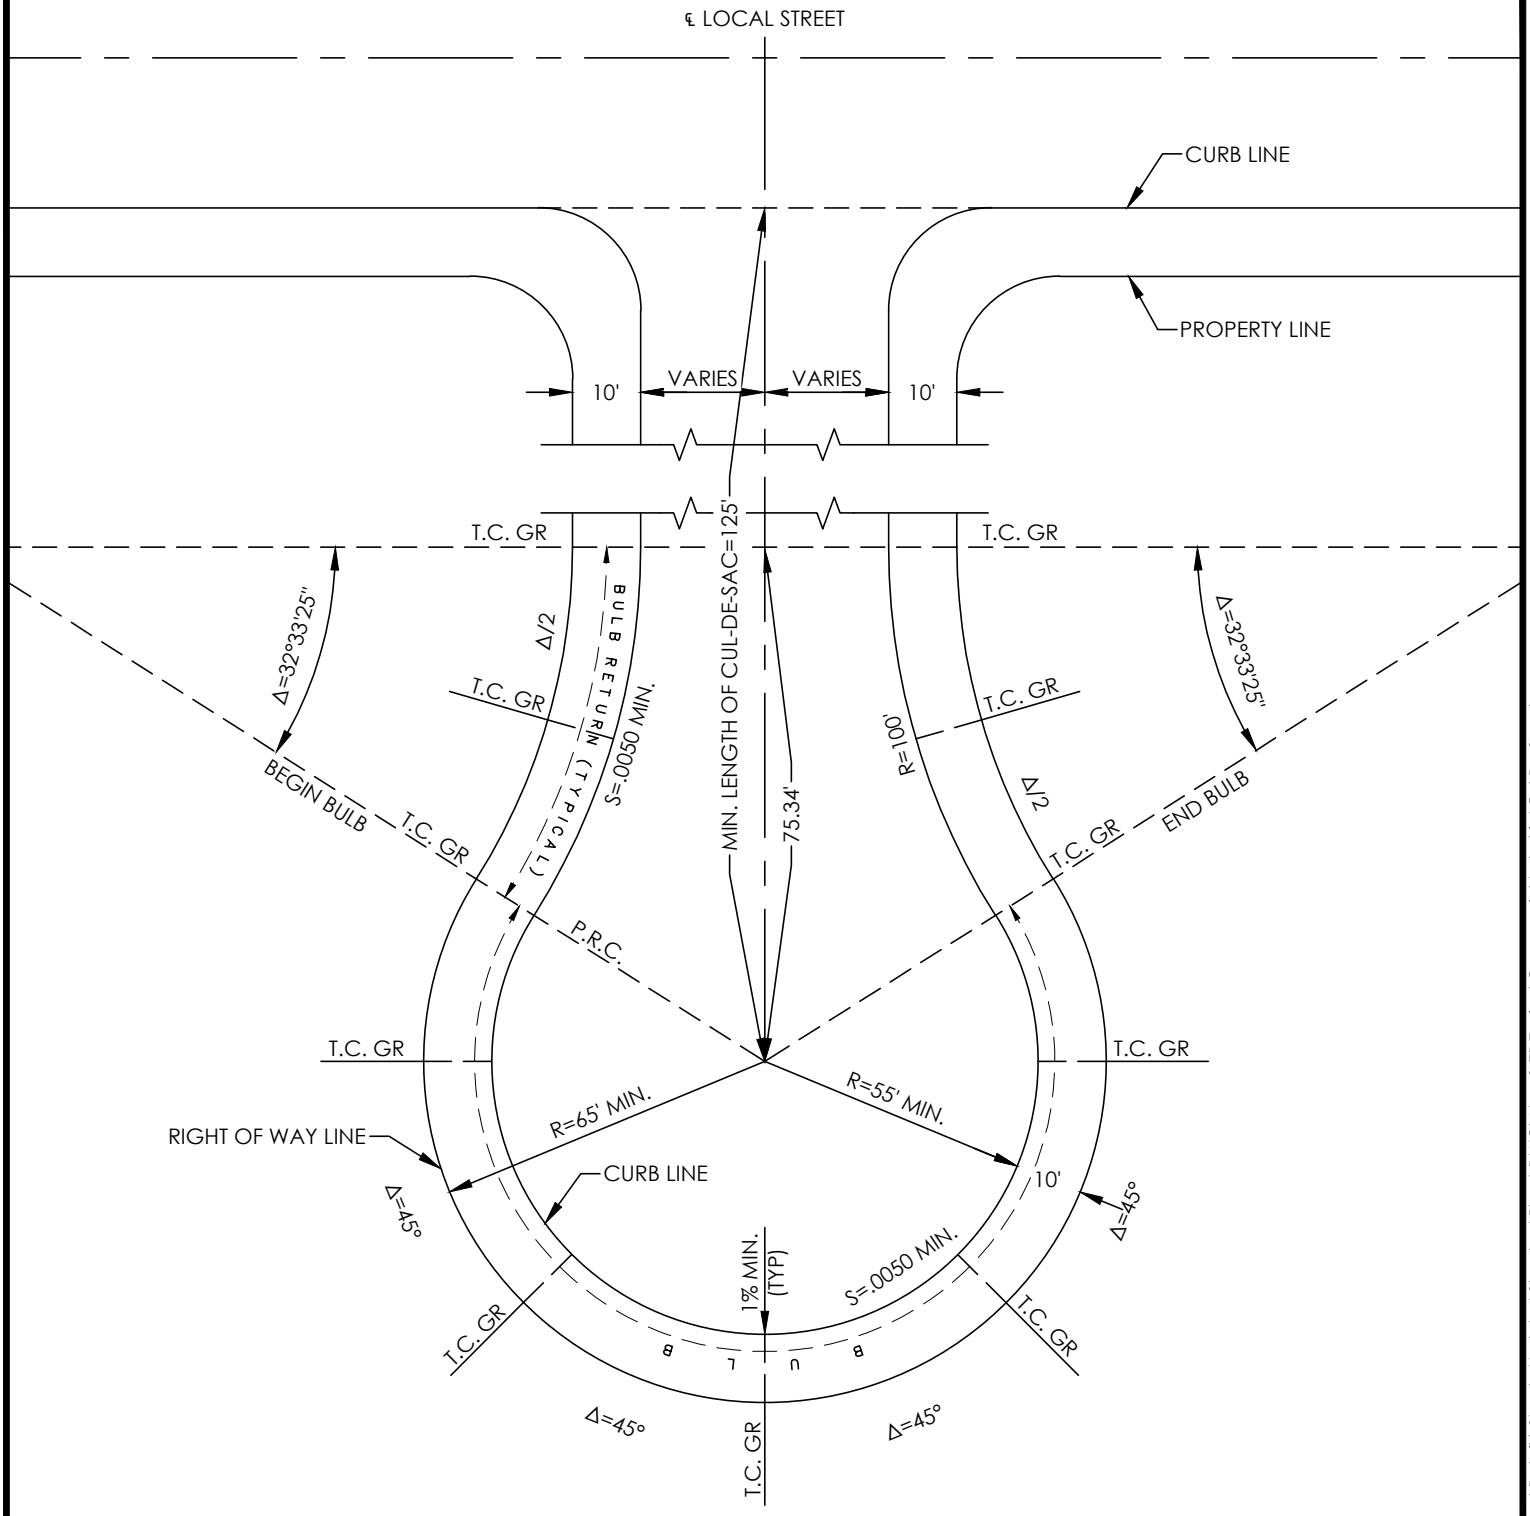

CITY OF NAPA

PUBLIC WORKS DEPARTMENT

TYPICAL COMMERCIAL / INDUSTRIAL CUL-DE-SAC

DRAWN BY:	LFM	CHECKED BY:	JGF
DATE:	06/2018	APPROVED BY:	JRL
SCALE:	NONE	DRAWING NO.	S-7B
FIELD NOTES:			

G:\PubWrks\Standard Details - City of Napa\01-Street Details\Streets_Updated Standard Plans\DWG\New S-7B Typical Commercial-Industrial Cul-De-Sac.dwg